

MONUMENT RECORD



STATE OF INDIANA-COUNTY OF MONROE

Section: 24, Township: 8 NORTH, Range: 2 WEST,

Monument Description & Remarks: REBAR STAMPED CURRY FLUSH WITH GROUND
NORTHWEST QUARTER SECTION 24, T-8-N, R-2-W

Recovery Tie Drawing

- A=O REBAR STAMPED CURRY
- B=O MAG NAIL IN POWER POLE
- C=O P.K. NAIL IN SW SIDE OF 17' TWIN POPLAR
- D=O P.K. NAIL IN NW SIDE OF 21' BLACK OAK

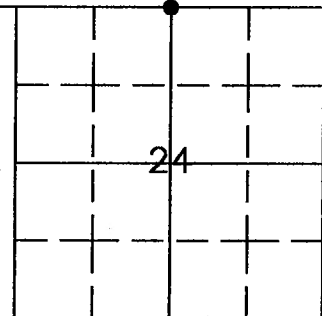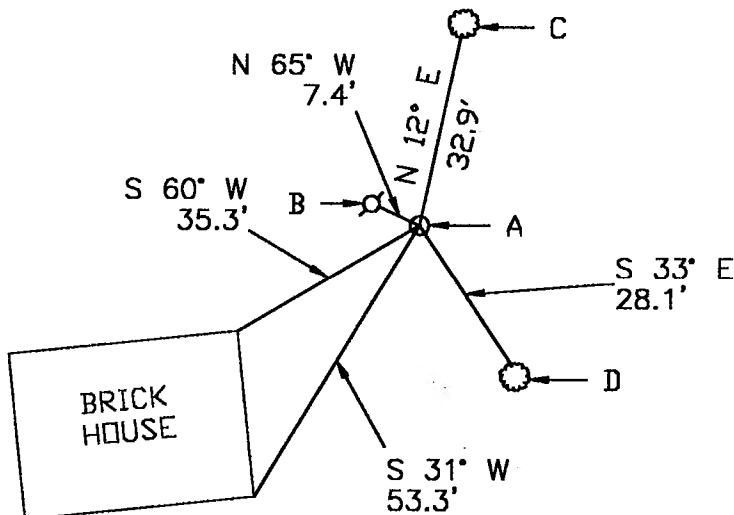

NTS

Section Corner: REBAR STAMPED CURRY


Northing: 1411389.711 Easting: 3094824.124

State Plan Coordinate (NAD83 Survey Feet, Indiana West Zone)

I, Eric Lee Deckard, here by certify that this document was prepared under my direction in accordance with the provisions of Section 17-3-64-4 through 17-3-64-8 of the Indiana Code, being Acts of 1965, Chapter 319; this 8th day of OCTOBER, 2004 A.D.
 Completed by Steven V. Farkas, Monroe County Surveyor

Eric L. Deckard

Indiana Registered Land Surveyor No. LS 29900012

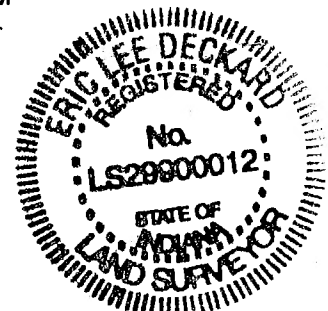

MONUMENT RECORD


Corner I.D. #

W-13

STATE OF INDIANA - COUNTY OF MONROE

Section Twenty-four, 24, Township 8 North, Range 2 West

Monument Description & Remarks: 5/8" Rebar w/Curry cap found flush with
yard. Survey marker sign nailed to face of power pole (chest high).
See attached recovery tie drawing dated 11/21/94.

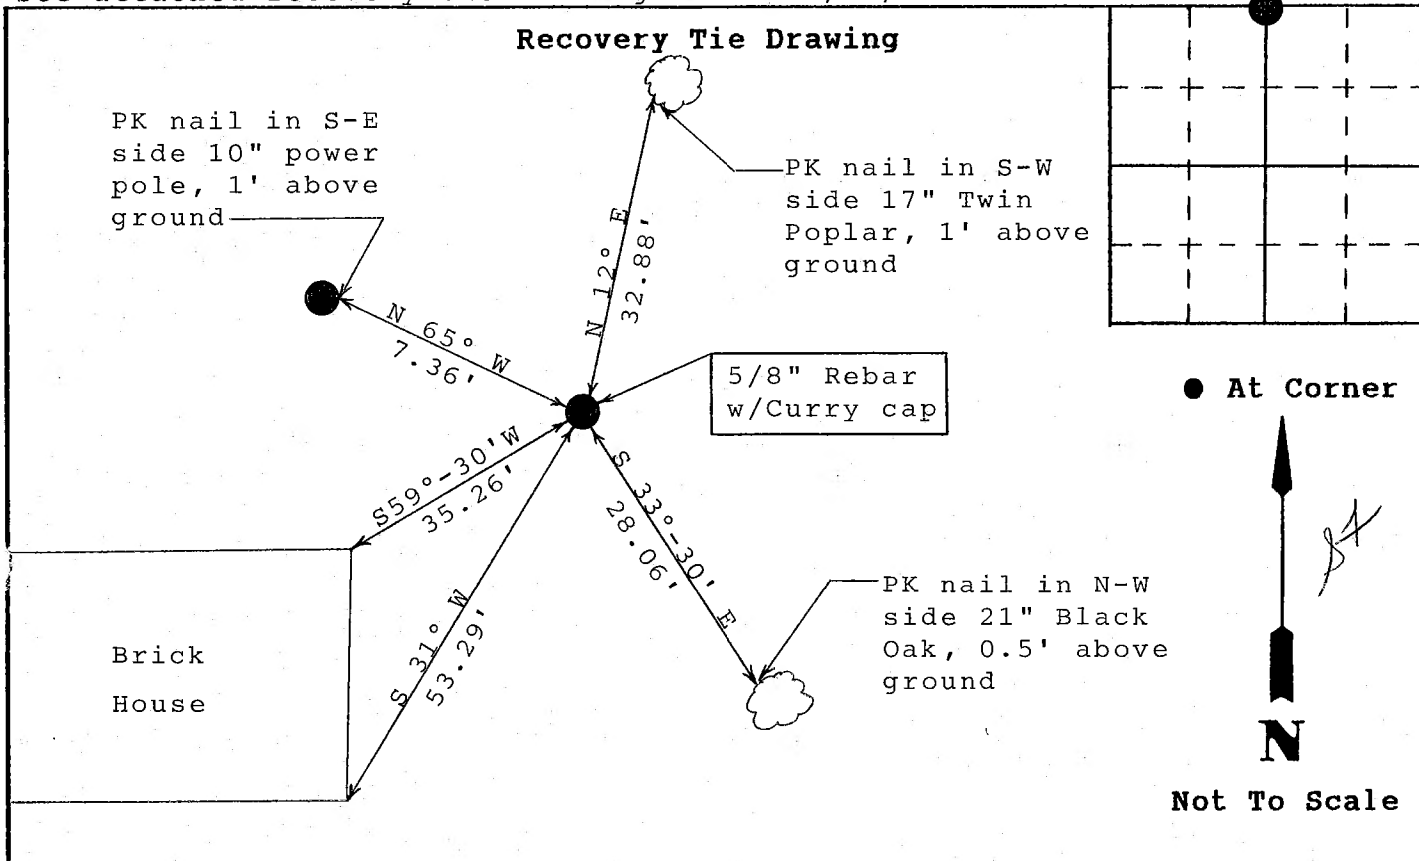

State of Indiana

County of Monroe

I, Michael W. Friley, County Surveyor, hereby certify
that this document was prepared under my direction in
accordance with the provisions of Section 17-3-64-4
through 17-3-64-8 of the Indiana Code, being Acts of 1965,
Chapter 319; and the above data is given under my hand and
seal this 27th day of March, 1995 A.D.

Space
Reserved For
Recording
Officer

Indiana Registered Land Surveyor No. _____ or

Office of Monroe County Surveyor
United States Government Agency

Monroe County Surveyor
Title

Field Book:

95-01

Page:

15

MONUMENT RECORD

CORNER I.D.

W-13



STATE OF INDIANA - COUNTY OF MONROE

SECTION 24, TOWNSHIP 8N, RANGE 2W

MONUMENT DESCRIPTION & REMARKS

NE CORNER, NW 1/4, SEC. 24, T8N, R2W,
VAN BUREN TWP., MONROE COUNTY, IN. (Set)
5/8" REBAR W/ CAP MARKED "CURRY 890006"


RECOVERY TIE DRAWING

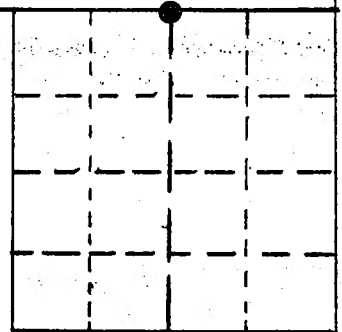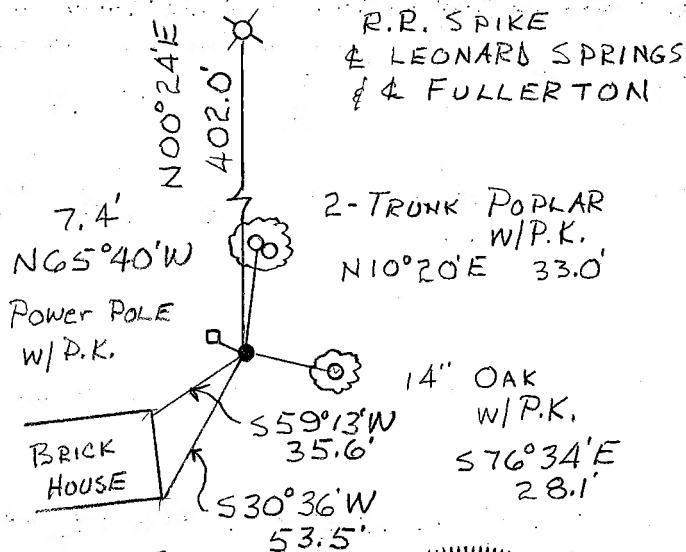

(•) AT CORNER



NOT TO SCALE

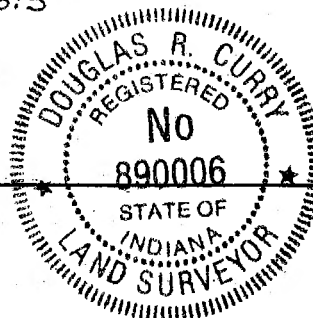

STATE OF INDIANA

COUNTY OF MONROE

I, Douglas R. Curry HEREBY CERTIFY THAT THIS DOCUMENT WAS PREPARED UNDER MY DIRECTION IN ACCORDANCE WITH THE PROVISIONS OF SECTION 17-3-64-4 - 17-3-64-8 OF THE INDIANA CODE, BEING ACTS OF 1965, CHAPTER 319; AND THE ABOVE DATA IS GIVEN UNDER MY HAND AND SEAL THIS 21st DAY OF November, 1994 A.D.

Douglas R. Curry

INDIANA REGISTERED LAND SURVEYOR NO. 890006

OR

UNITED STATES GOVERNMENT AGENCY

TITLE

SPACE
 RESERVED
 FOR
 RECORDING
 OFFICER.

TOWNSHIP:
Van Buren

CORNER I.D.

W-13